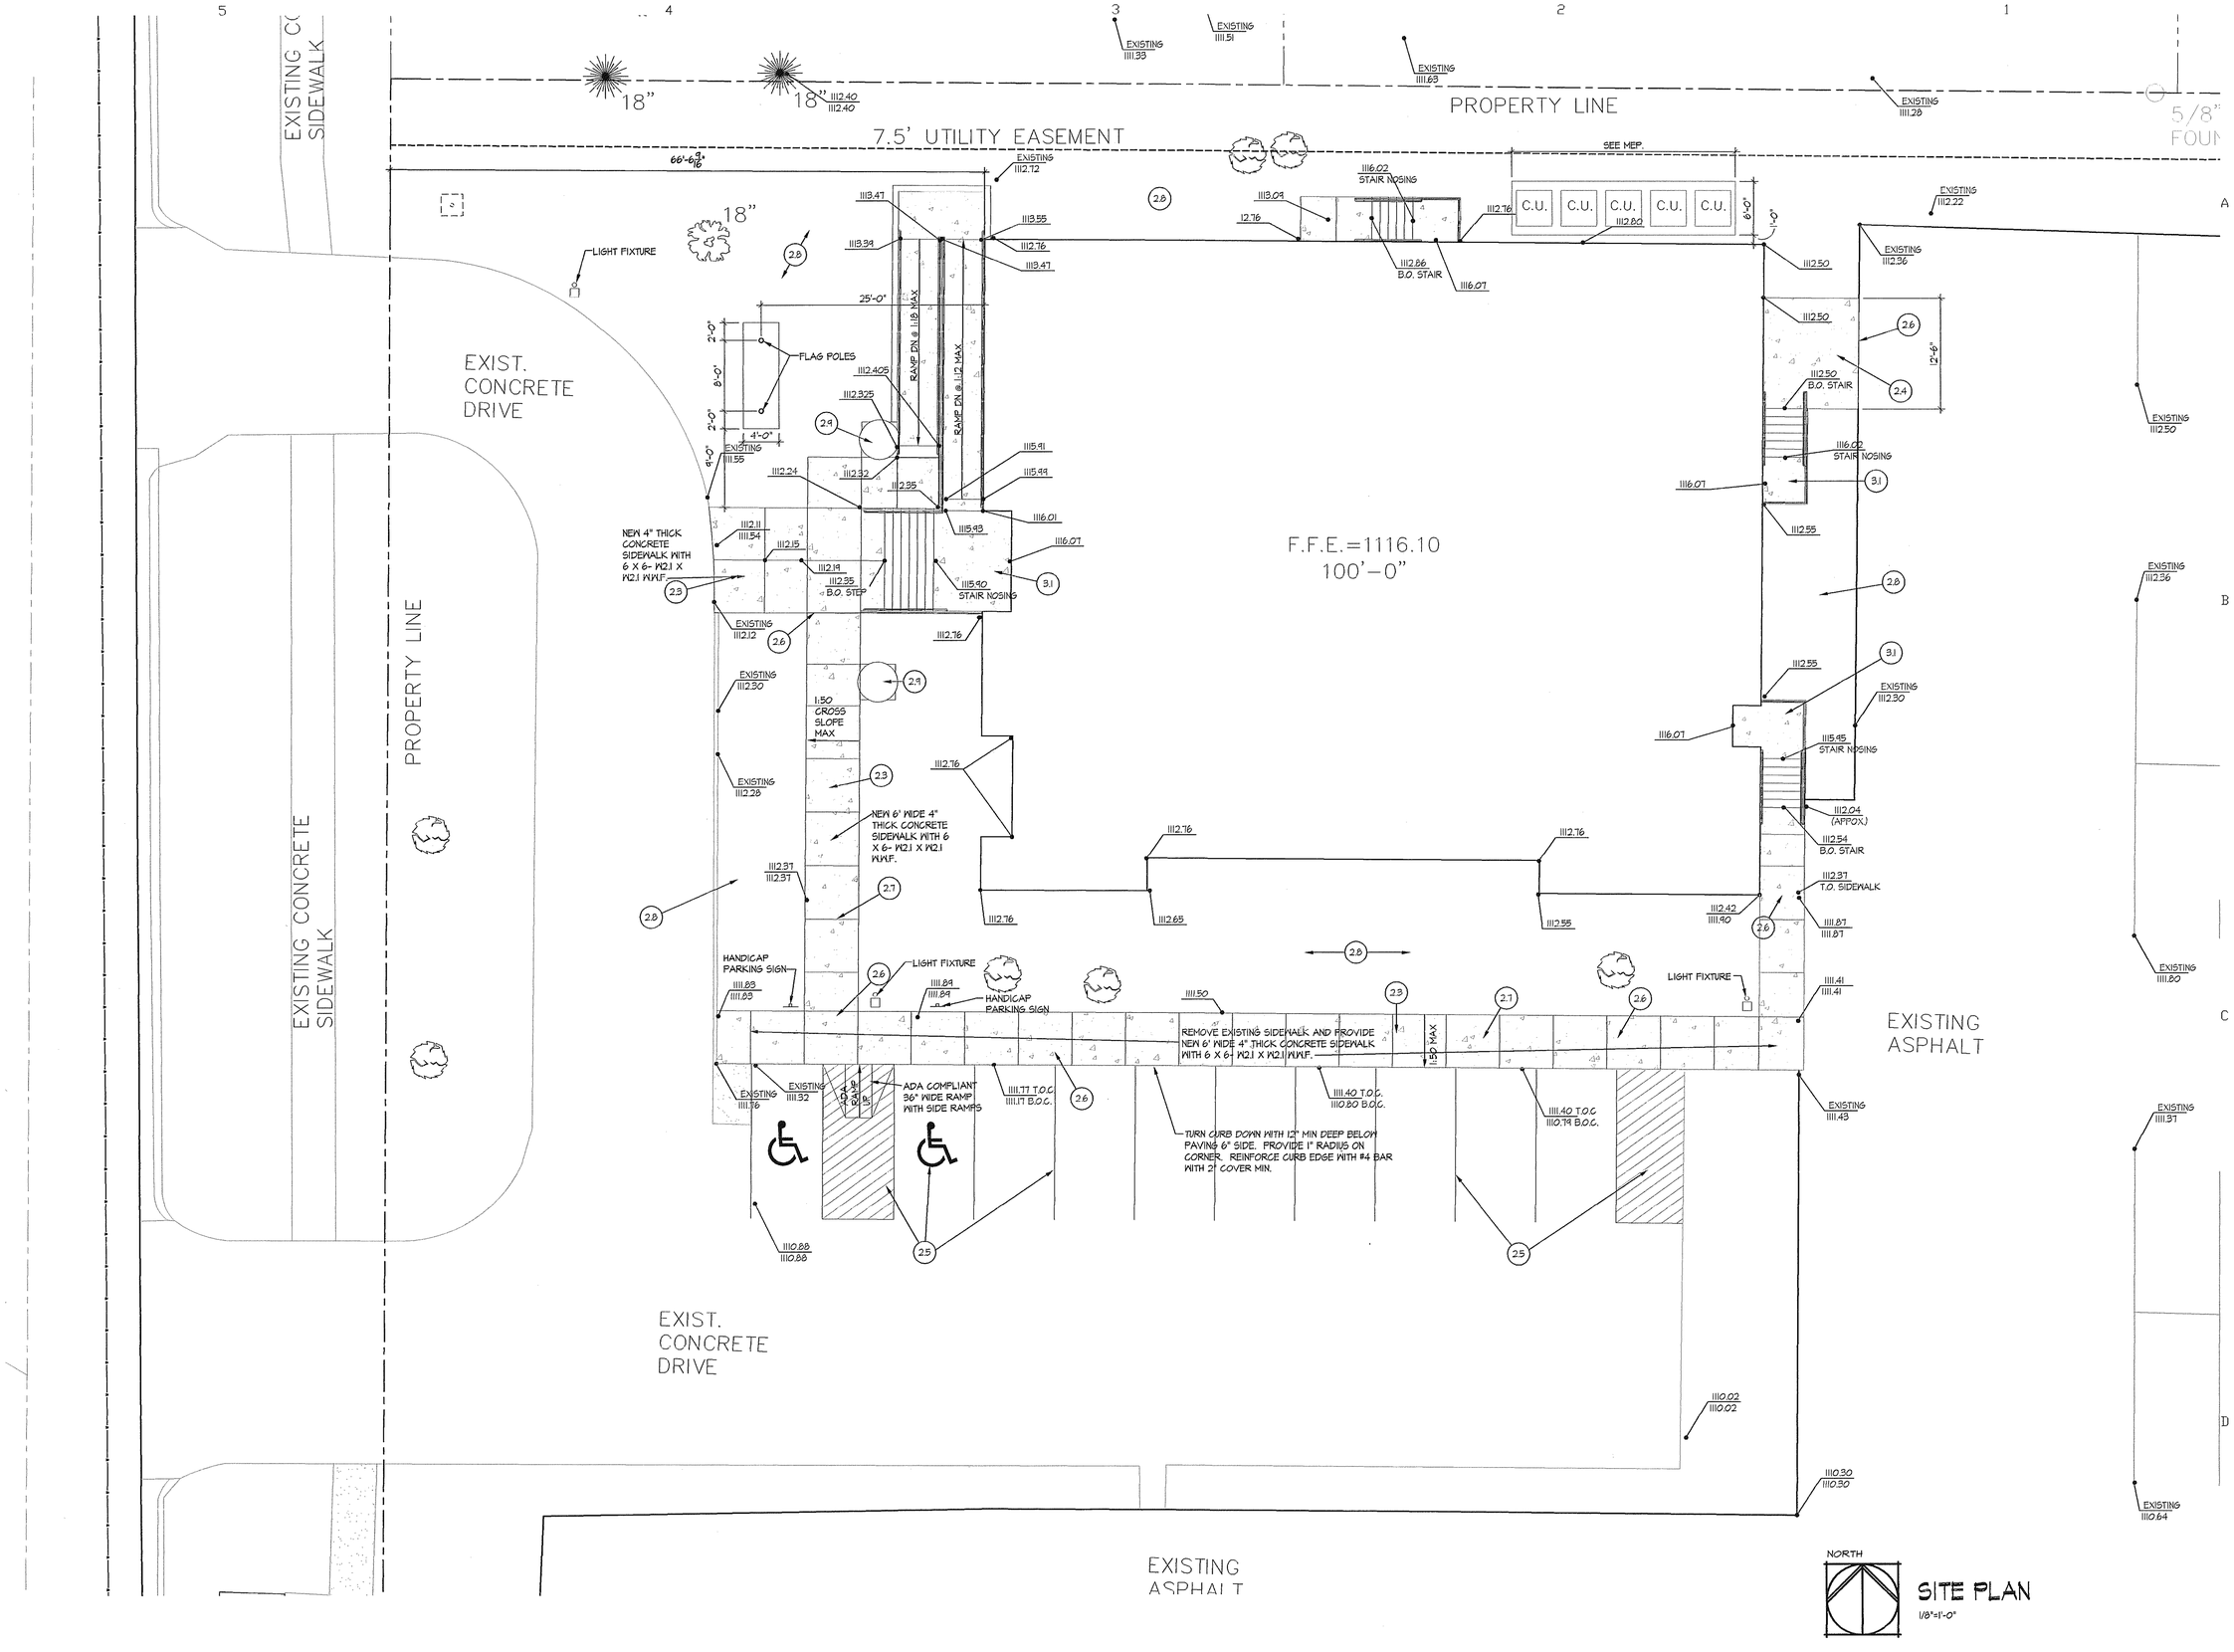

SITE PLAN
1/8"=1'-0"

BBN

BOWMAN BOWMAN NOVICK INC
228 POYNTZ AVENUE, MANHATTAN, KS 66502
PHONE: (785) 776-4912 FAX: (785) 776-0944

Information provided on the drawings regarding existing conditions has been obtained from the best sources available, but cannot be guaranteed as to accuracy. Contractor shall verify all such information prior to proceeding with any new work that may be affected. Include as part of the contract all work required to produce the indicated result. All drawings and written material appearing herein constitute the original and unpublished work of the Architect, and same may not be duplicated, used or disclosed without the written consent of the Architect.

NOTES:

2.1 4" PERFORATED DRAIN TILE
2.2 DRAINAGE FILTER FABRIC
2.3 4" CONCRETE SIDEWALK
2.4 6" CONCRETE DRIVE
2.5 PAINTED PAVEMENT MARKINGS
2.6 EXPANSION JOINT
2.7 CONTROL JOINT
2.8 SODDING
2.9 PLANTER URN

3.1 CAST-IN-PLACE CONCRETE

4.1 4" FACE BRICK TYPE 1
4.2 4" FACE BRICK TYPE 2
4.3 BRICK ROWLOCK SILL
4.4 8" CMU
4.5 LIMESTONE (RECYCLED)
4.6 SOLID GROUT
4.7 MASONRY TIES
4.8 CAVITY WALL NETTING
4.9 WEEP HOLES

5.1 STEEL COLUMN
5.2 BAR JOISTS
5.3 STEEL DECK
5.4 PAINTED STEEL HANDRAIL
5.5 PAINTED STEEL GUARDRAIL

6.1 2 X 6 WOOD MEMBER
6.2 2 X 4 WOOD MEMBER
6.3 CUSTOM CABINETS
6.5 PLASTIC LAMINATE
6.6 3/4" MDO PLYWOOD

7.1 RIGID ROOF INSULATION
7.2 MOD. BIT. ROOFING MEMBRANE
7.3 2" RIGID WALL INSULATION
7.4 ALUMINUM COMPOSITE PANELS
7.5 PANEL CLIP MEMBER
7.6 VENTED METAL SOFFIT PANEL
7.7 STANDING SEAM METAL ROOF
7.8 8" SQUARE GUTTER
7.9 8" DOWNSPOUT
7.10 THROUGH WALL FLASHING
7.11 METAL WALL CAP
7.12 SEALANT
7.13 PARAPET WALL FLASHING
7.14 BATT INSULATION
7.15 2" RIGID PERIMETER INSULATION
7.16 ½" NAILER BOARD
7.17 FLASHING
7.18 MOISTURE BARRIER
7.19 CANT

8.1 HOLLOW METAL EXTERIOR DOOR
8.2 HOLLOW METAL INTERIOR DOOR
8.3 FLUSH WOOD INTERIOR DOOR
8.4 HOLLOW METAL DOOR FRAME
8.5 ALUMINUM STOREFRONT
8.6 1" INSULATED DOUBLE PANE GLASS
8.7 1" INSULATED TRANSLUCENT GLASS
8.8 1" INSULATED SPANDREL GLASS
8.9 1/4" TEMPERED SAFETY GLASS
8.10 SECTIONAL OVERHEAD DOOR
8.11 THRESHOLD
8.12 ALUMINUM STOREFRONT DOOR

9.1 5/8" TYPE "X" GYPSUM BOARD
9.2 5/8" WATER RESISTANT GYPSUM BOARD
9.3 3-5/8" METAL STUD
9.4 6" METAL STUD
9.5 8" METAL STUD
9.6 4 X 4 WALL TILE
9.7 ACOUSTICAL CEILING TILE
9.8 PAINT
9.9 ACOUSTICAL WALL TREATMENT
9.10 EPOXY RESIN FLOORING
9.11 LINOLEUM FLOORING
9.12 4" RESILIENT WALL BASE
9.13 CARPET TILE
9.14 2" BULL NOSE TILE

10.1 PLASTIC TOILET PARTITIONS
10.2 FIRE EXTINGUISHER CABINET
10.3 42" GRAB BAR
10.4 36" GRAB BAR
10.5 PAPER TOWEL DISPENSER
10.6 TOILET PAPER DISPENSER
10.7 30" X 42" WALL HUNG MIRROR
10.8 BABY CHANGING STATION
10.9 METAL WALL LOUVERS
10.10 RECESSED FLOOR MAT
10.11 ALUMINUM BLOCK LETTERS
10.12 WATER FOUNTAIN

11.1 MOTORIZED PROJECTION SCREEN
11.2 PROJECTOR MOUNT

12.1 BLACK-OUT SHADES

15.2 SERVICE SINK

16.1 LIGHT FIXTURE- SEE MEP DRAWINGS

SHEET TITLE:
SITE PLAN

PROJECT:
U.S.D. 473 EDUCATION CENTER

822 N. MARSHALL STREET
CHAPMAN, KANSAS
67431

REVISIONS:
1
2
3
4
5
6

BRENT A. BOWMAN 1966 STATE OF KANSAS

PROJECT NO.: 08045
DATE: 11/21/08
SHEET: A0.02
OF: